## PLAN REFERENCES:

1. "LAYOUT OF EAST CEMETERY ADDITION, HOLLIS–N.H., BY R. FORACE LUND, SCALE 1"=20', DATED NOVEMBER 1974" DEED REFERENCE 1343/364.

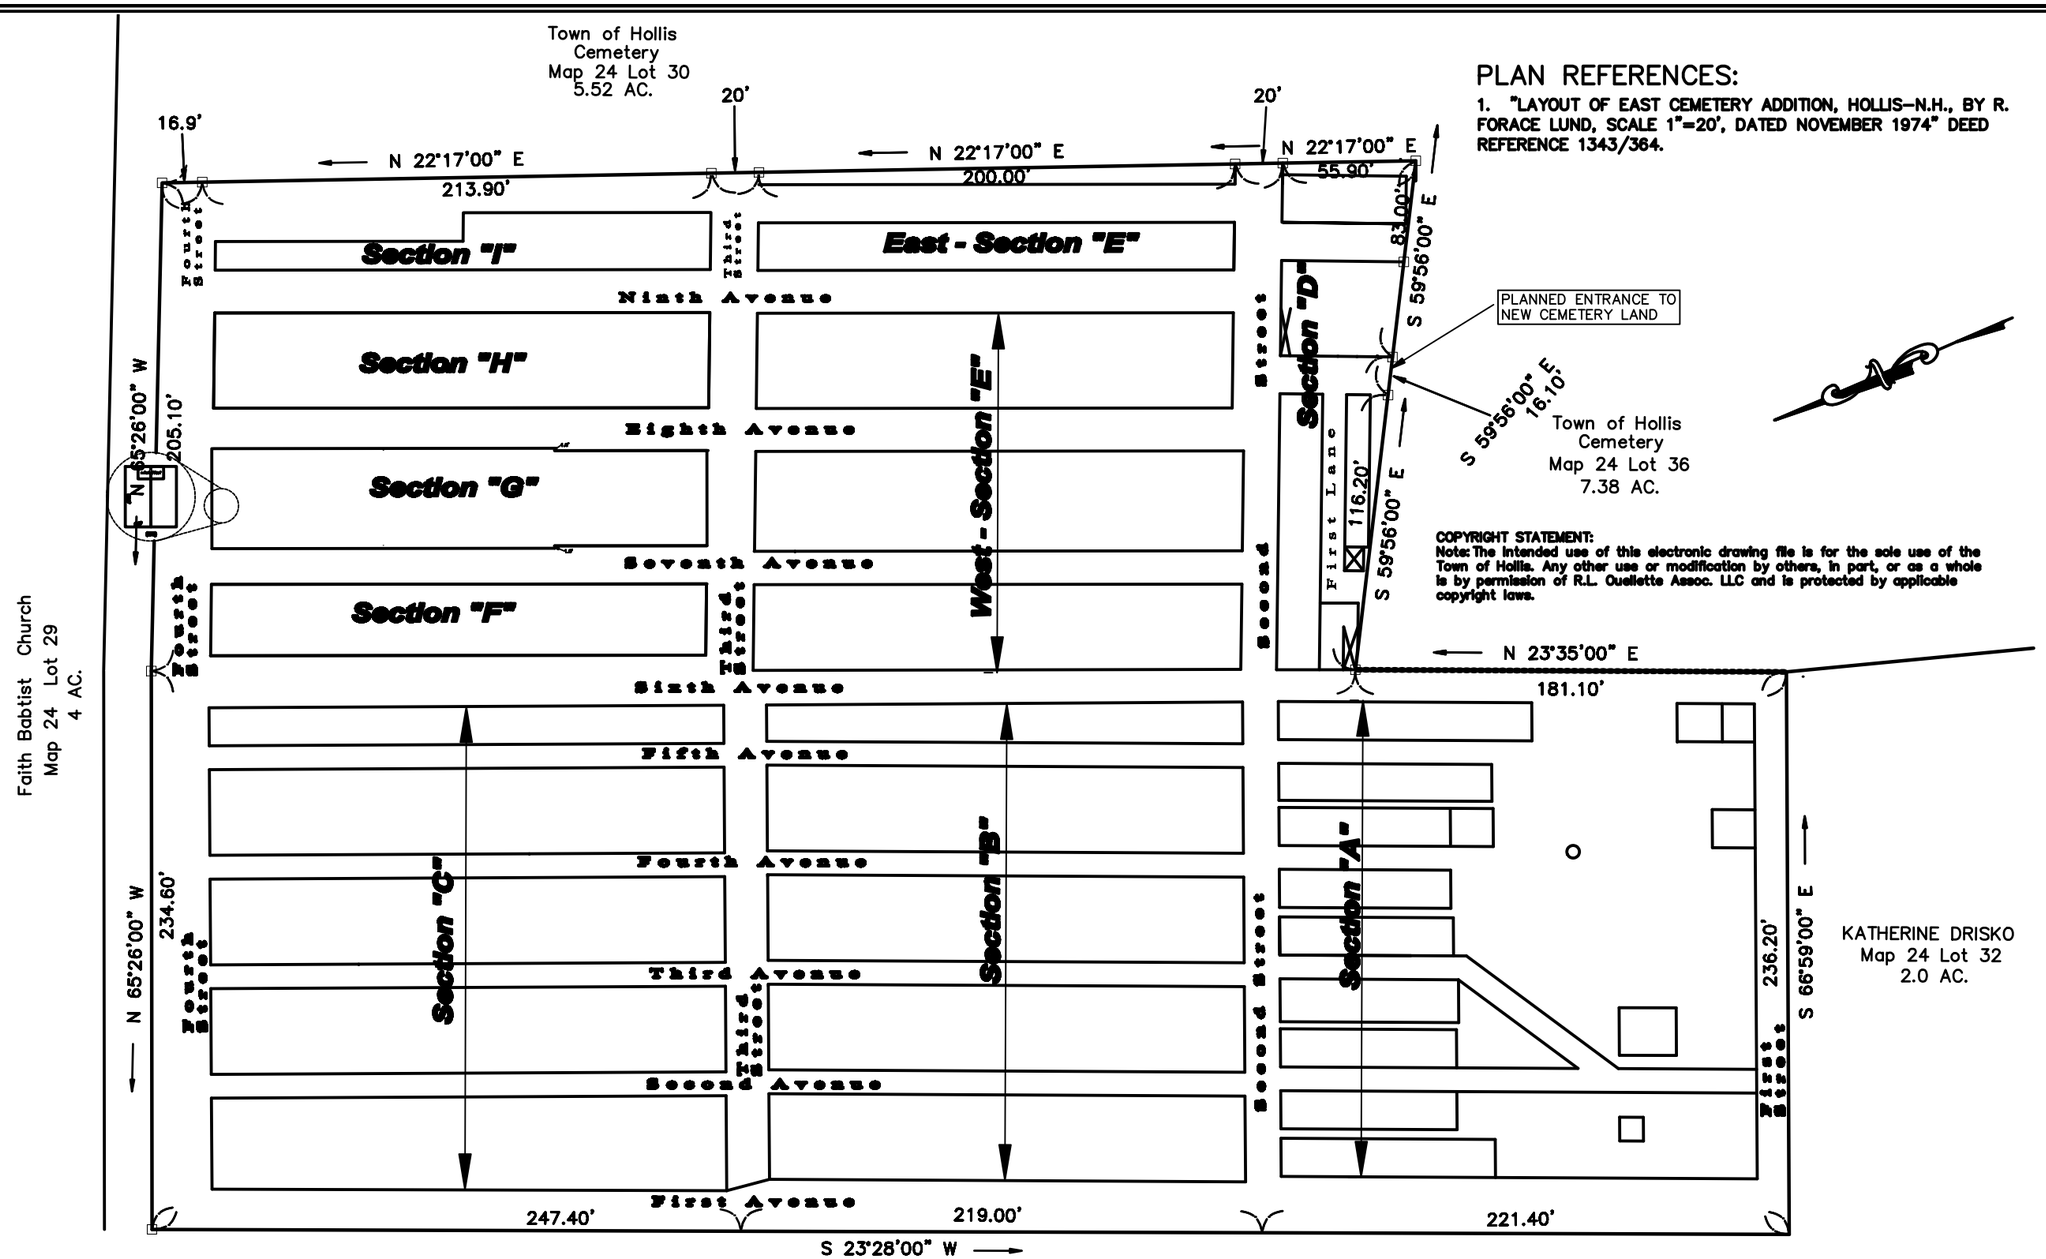



**COPYRIGHT STATEMENT:**
Note: The intended use of this electronic drawing file is for the sole use of the Town of Hollis. Any other use or modification by others, in part, or as a whole is by permission of R.L. Ouellette Assoc. LLC and is protected by applicable copyright laws.


DRAFTED: JRW / CHECKED: RLO

| REVISION | DATE | DESCRIPTION | BY |
|---|---|---|---|
| 2 | 4/11/18 | OWNERSHIP REVISIONS | J.W. |
| 1 | 8/18/15 | OWNERSHIP REVISIONS | J.T. |


**Prepared By:**
R. L. Ouellette Associates, LLC
17 Cleveland Hill Road
Brookline, New Hampshire 03033
(603) 673-5314 - Office


**Prepared For:**
**Cemetery Trustees**
**7 Monument Square**
**Hollis, NH 03049**

**Scale: 1" = 30'**
**Date: November 16, 2010**
**Sheet: 1 of 9**

# Overall
## East Cemetery
### WHEELER ROAD
### HOLLIS, NH

Job #3567